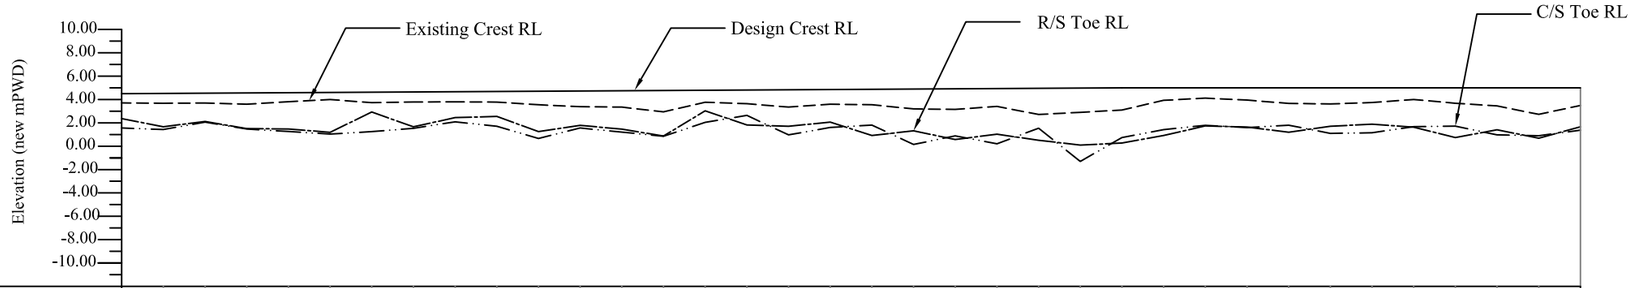

Design Crest Level (new mPWD)	4.50																											4.50	5.00													5.00
Existing Crest Level (new mPWD)	3.71	3.68	3.70	3.60	3.81	4.00	3.73	3.79	3.80	3.78	3.55	3.39	3.35	2.94	3.77	3.64	3.35	3.60	3.55	3.20	3.15	3.41	2.72	2.90	3.10	3.93	4.12	3.95	3.67	3.62	3.74	4.00	3.68	3.45	2.73	3.49
R/S Toe Level (new mPWD)	2.36	1.67	2.12	1.51	1.48	1.19	2.93	1.66	2.45	2.55	1.25	1.79	1.46	0.87	3.03	1.82	1.71	2.06	0.92	1.32	0.57	1.03	0.51	0.10	0.27	0.92	1.74	1.64	1.20	1.71	1.89	1.63	0.74	1.41	0.69	1.66
C/S Toe Level (new mPWD)	1.56	1.43	2.06	1.47	1.26	1.04	1.25	1.53	2.09	1.71	0.66	1.56	1.21	0.85	2.04	2.64	0.97	1.61	1.81	0.15	0.89	0.21	1.54	-1.30	0.74	1.42	1.79	1.60	1.80	1.10	1.15	1.68	1.72	0.97	0.90	1.37
Distance (km)	32.00	32.50	33.00	33.50	34.00	34.50	35.00	35.50	36.00	36.50	37.00	37.50	38.00	38.50	39.00	39.50	40.00	40.50	41.00	41.50	42.00	42.50	43.00	43.50	44.00	44.50	45.00	45.50	46.00	46.50	47.00	47.50	48.00	48.50	49.00	49.50

Long Section (From km 32.000 to km 49.500)

GOVERNMENT OF THE PEOPLE'S REPUBLIC OF BANGLADESH

Ces-Devcon-Kranti-Dpm

COASTAL EMBANKMENT IMPROVEMENT PROJECT (CEIP), PHASE-1

POLDER-32, KHULNA O&M DIVISION-2, BWDB, KHULNA

DETAILED DESIGN OF EMBANKMENT
FROM KM 0.00 TO KM 49.50

Long Section of Embankment from km 32.00 to km 49.50

BANGLADESH WATER DEVELOPMENT BOARD

DESIGN CIRCLE-V

CHECKED BY	REVIEWED & RECOMMENDED BY	APPROVED BY
S.I. Khan (SDE)	Md. Mahfuzur Rahman (Executive Engineer)	Md. Mozammel Hossain (Superintending Engineer)

DESIGNED BY: Mohir Uddin Ahmed (Senior Design Engineer)

REVIEWED BY : Md. Habibur Rahman (Deputy Team Leader)

DRAWN BY: Marjan Mollick (Junior Design Engineer)

RECOMMENDED BY : Dr. Ranjit Galappatti (Team Leader)

DATED : SEPTEMBER, 2012

DRG. NO. CEIP-Embkt/P-32/Khu-2/P-7/24